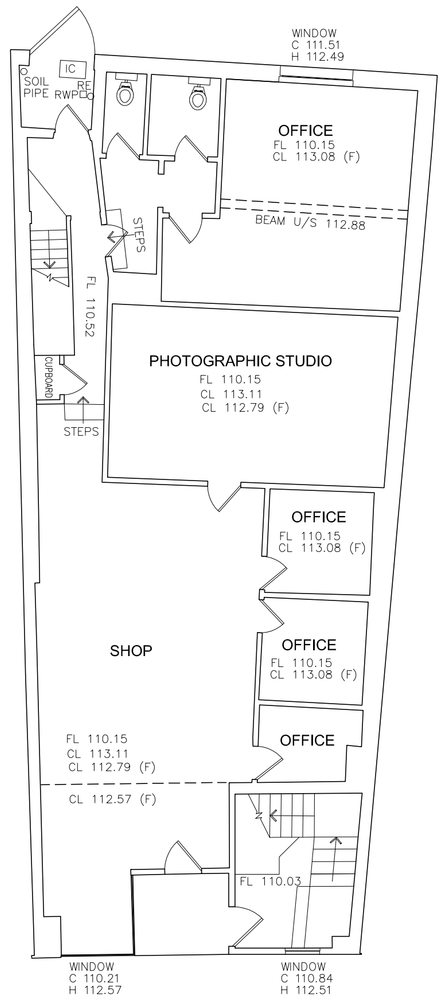

Ground Floor Plan

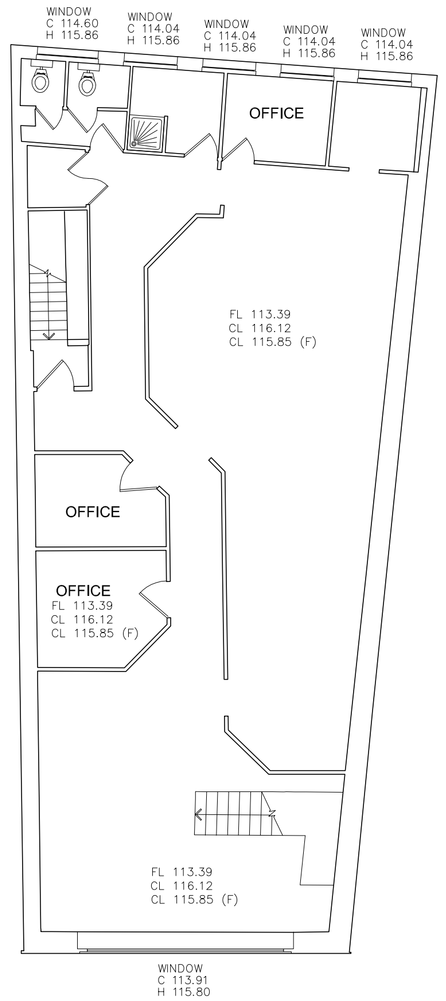

First Floor Plan

Location Plan:
(Elevations / Sections)

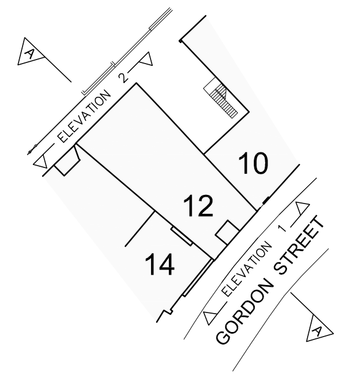

Notes :

1. ALL LEVELS RELATE TO ORDNANCE DATUM.
2. SEE SHEET 1 FOR EXTERNAL DETAIL AND LEVEL INFORMATION.

Abbreviations used:

ACU	AIR–CON UNIT
AD	AUTOMATIC DOORWAY
C	CILL LEVEL
CL	CEILING LEVEL
CP	CROWN OF ARCH
EX–FAN	EXTRACTOR FAN
(F)	FALSE CEILING LEVEL
FL	FLOOR LEVEL
GY	GULLEY
H	HEAD LEVEL
HST	HOIST ON CEILING
IC	INSPECTION COVER
MH	MANHOLE
RAD	RADIATOR
RC	RADIATOR COVER
RE	RODDING EYE
RS	ROLLER SHUTTER
RWP	RAIN WATER PIPE
S/C	SLOPING CEILING
SP	SPRING OF ARCH
→	STEP UP
U/S	UNDER SIDE
VP	VENT PIPE

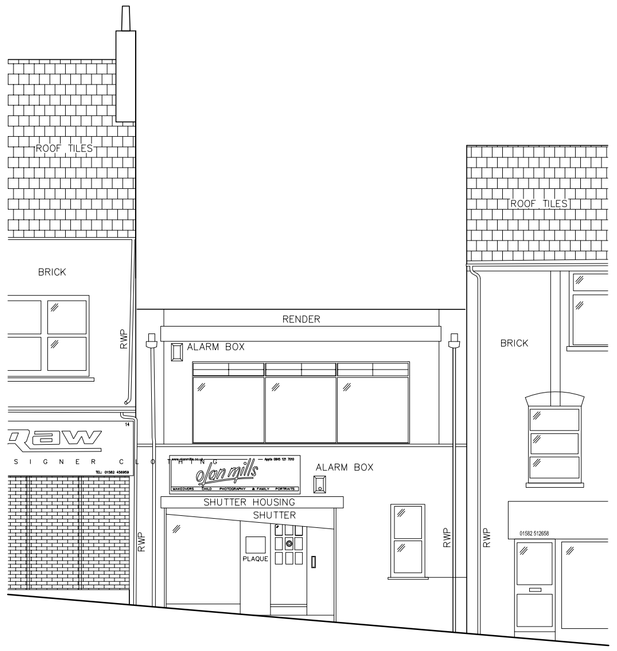

Datum Line 108.00m

Elevation 1

Datum Line 108.00m

Elevation 2

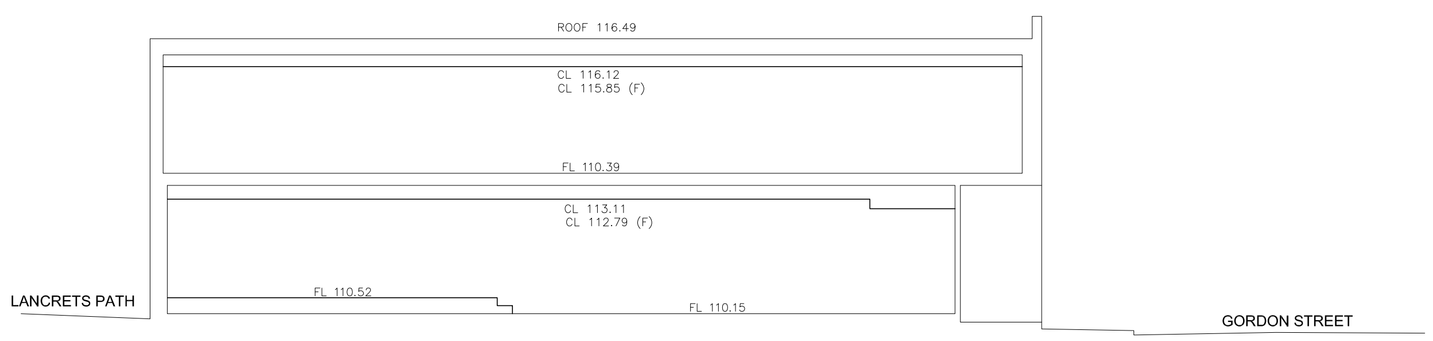

Section A-A

Datum Line 108.00m

mksurveys
www.mksurveys.co.uk
Tel 01908 565561 Milton Keynes enquiries@mksurveys.co.uk
Tel 07525 234409 Oxford oxford@mksurveys.co.uk
Tel 01562 540500 Kidderminster midlands@mksurveys.co.uk

Typical Small Building Luton

Sample Floor Plans / Sections / Elevations